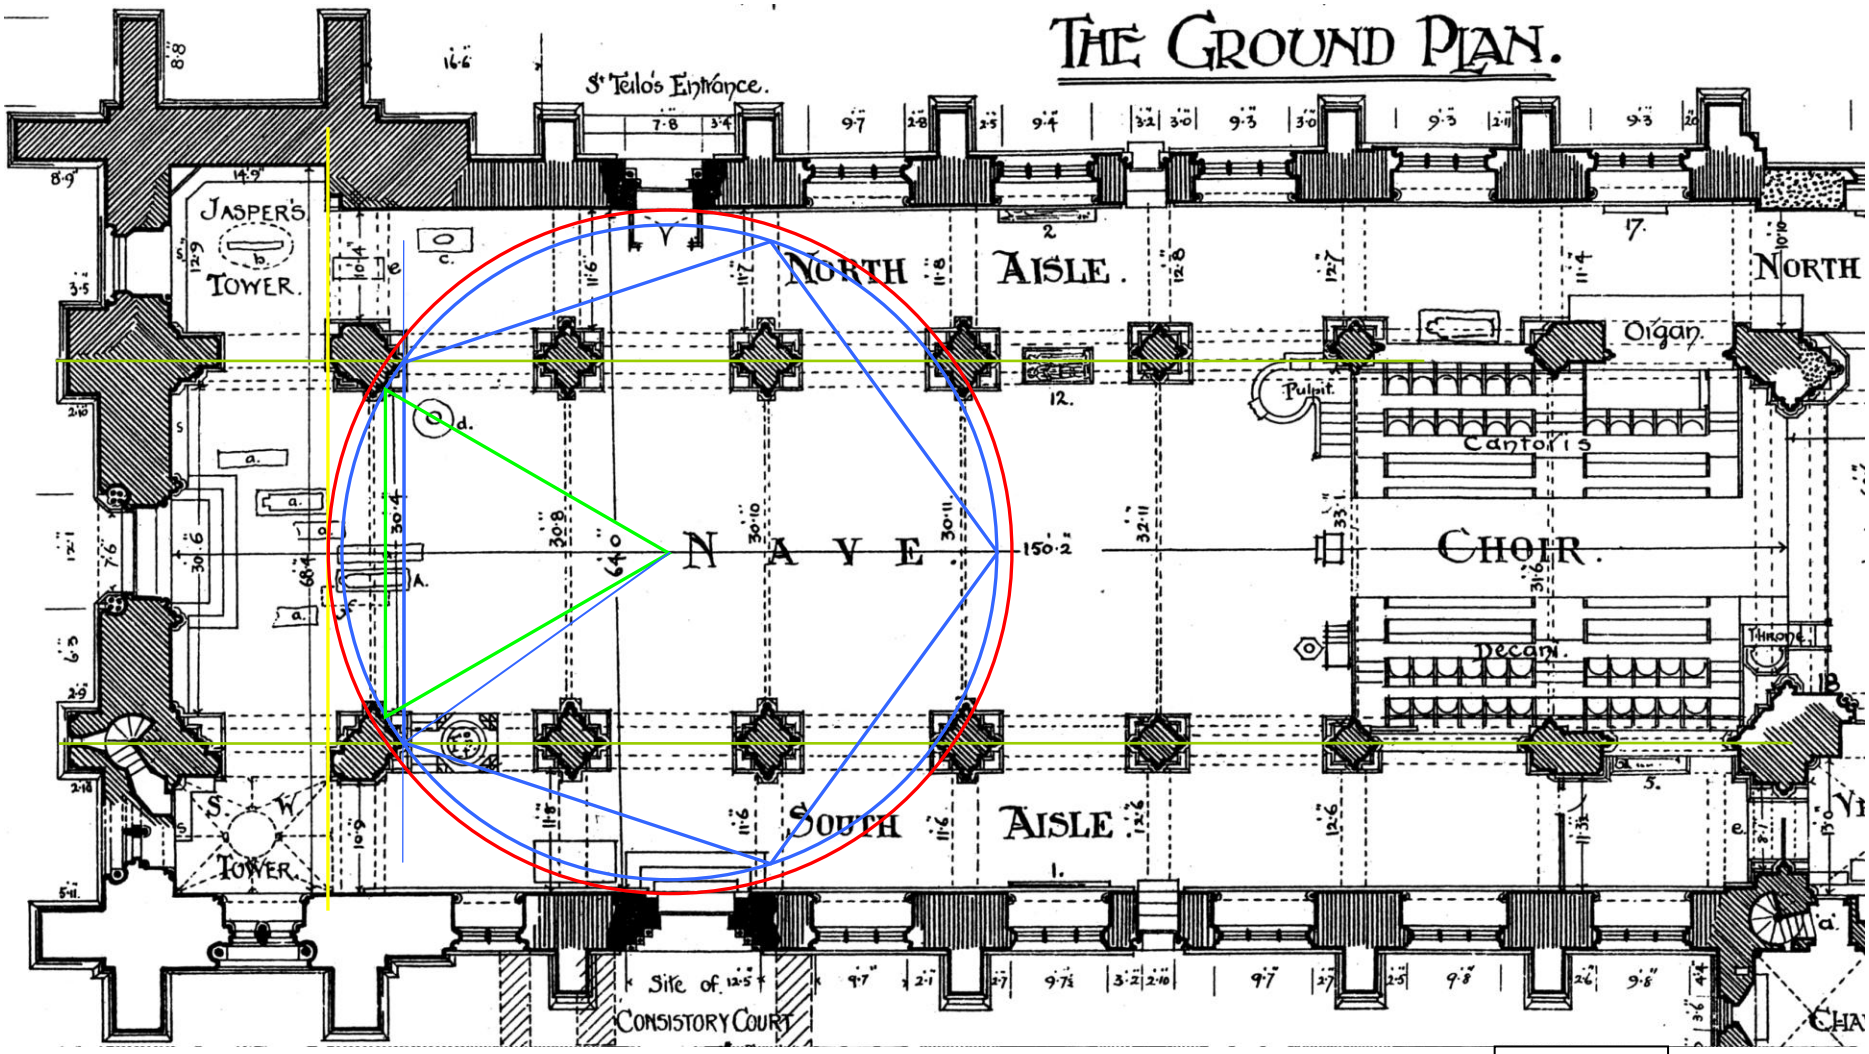
THE GROUND PLAN.
St Teilo's Entrance.
JASPER'S TOWER.
NORTH AISLE.
NORTH
Organ.
Pulpit.
Cantoris
NAVE
CHOIR.
Decani.
Throne.
SOUTH AISLE
S W TOWER.
Site of Consistory Court
150·2
64·0

Figure 5